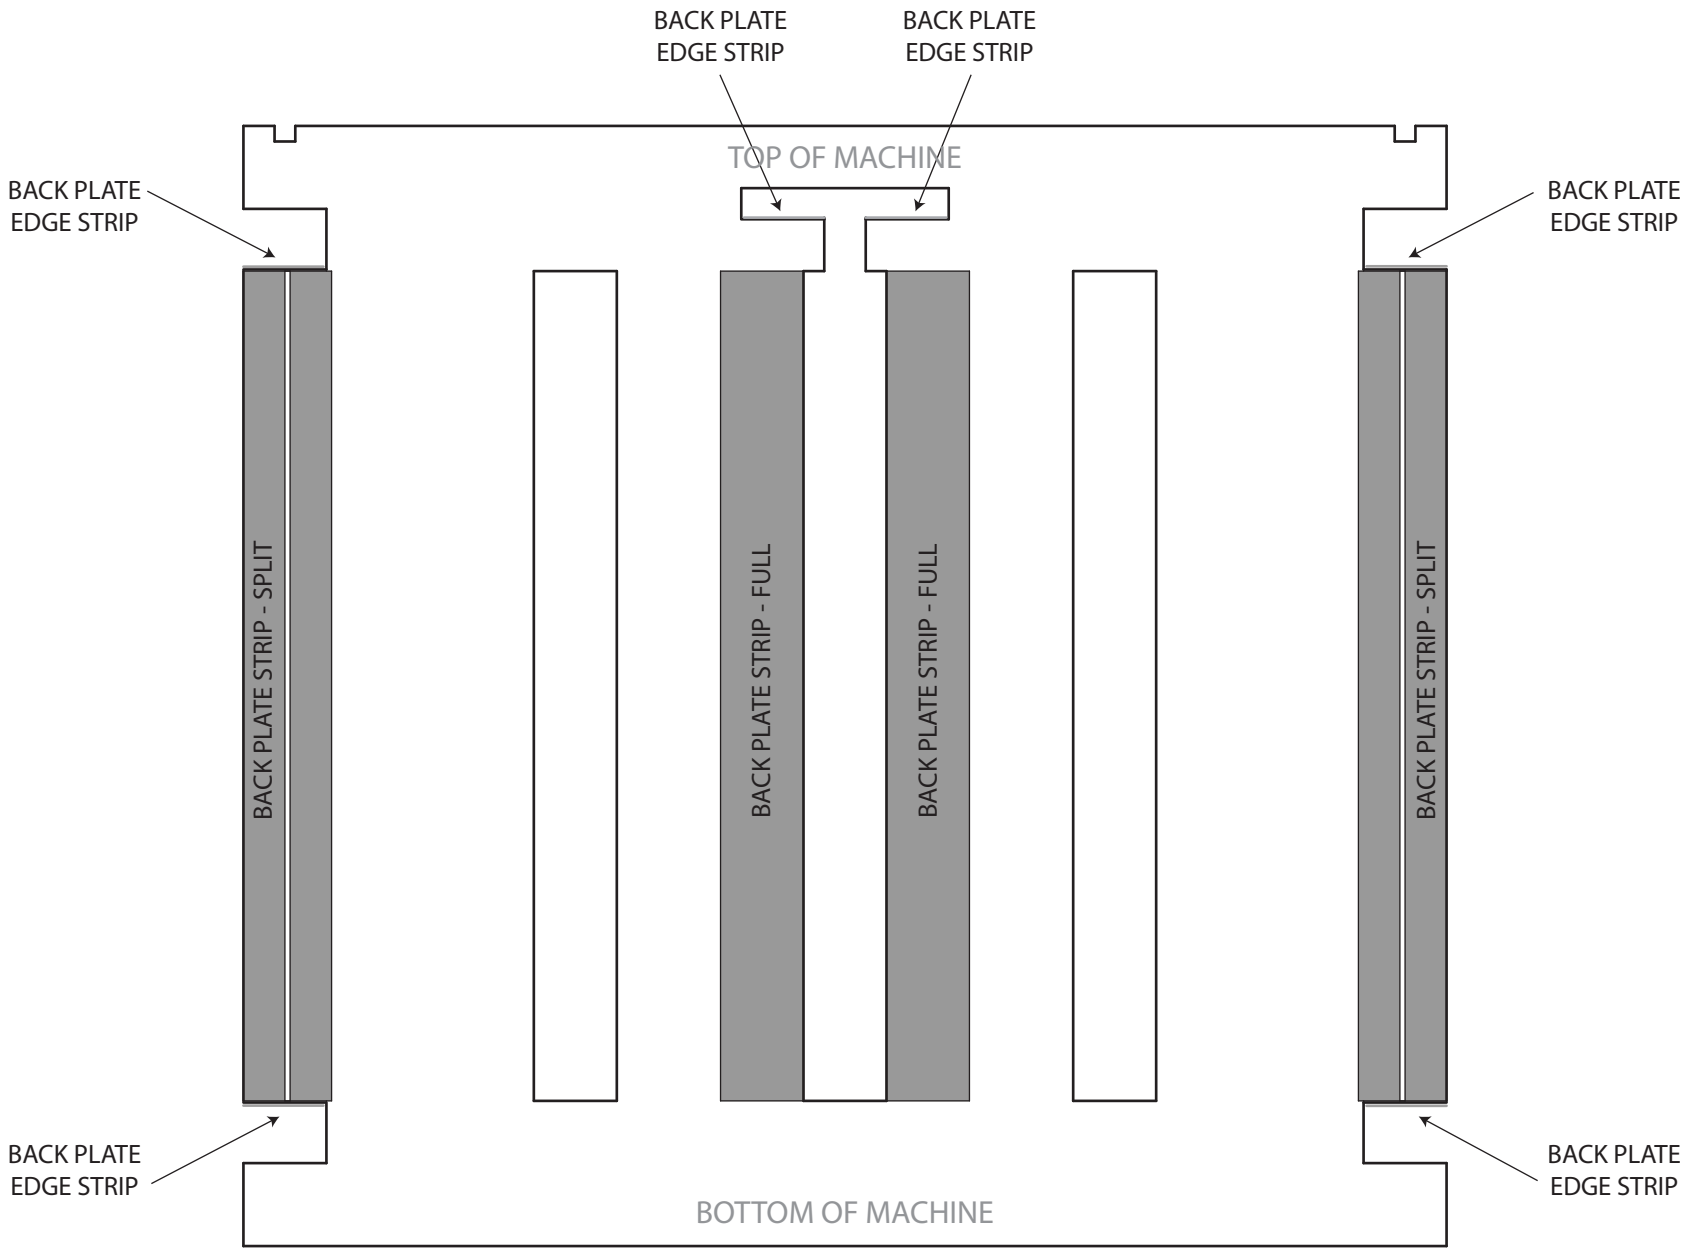

NOTE: GAP BETWEEN HALVES OF SPLIT STRIPS SHOULD BE CONSISTENT AND APPROXIMATELY 1/16".